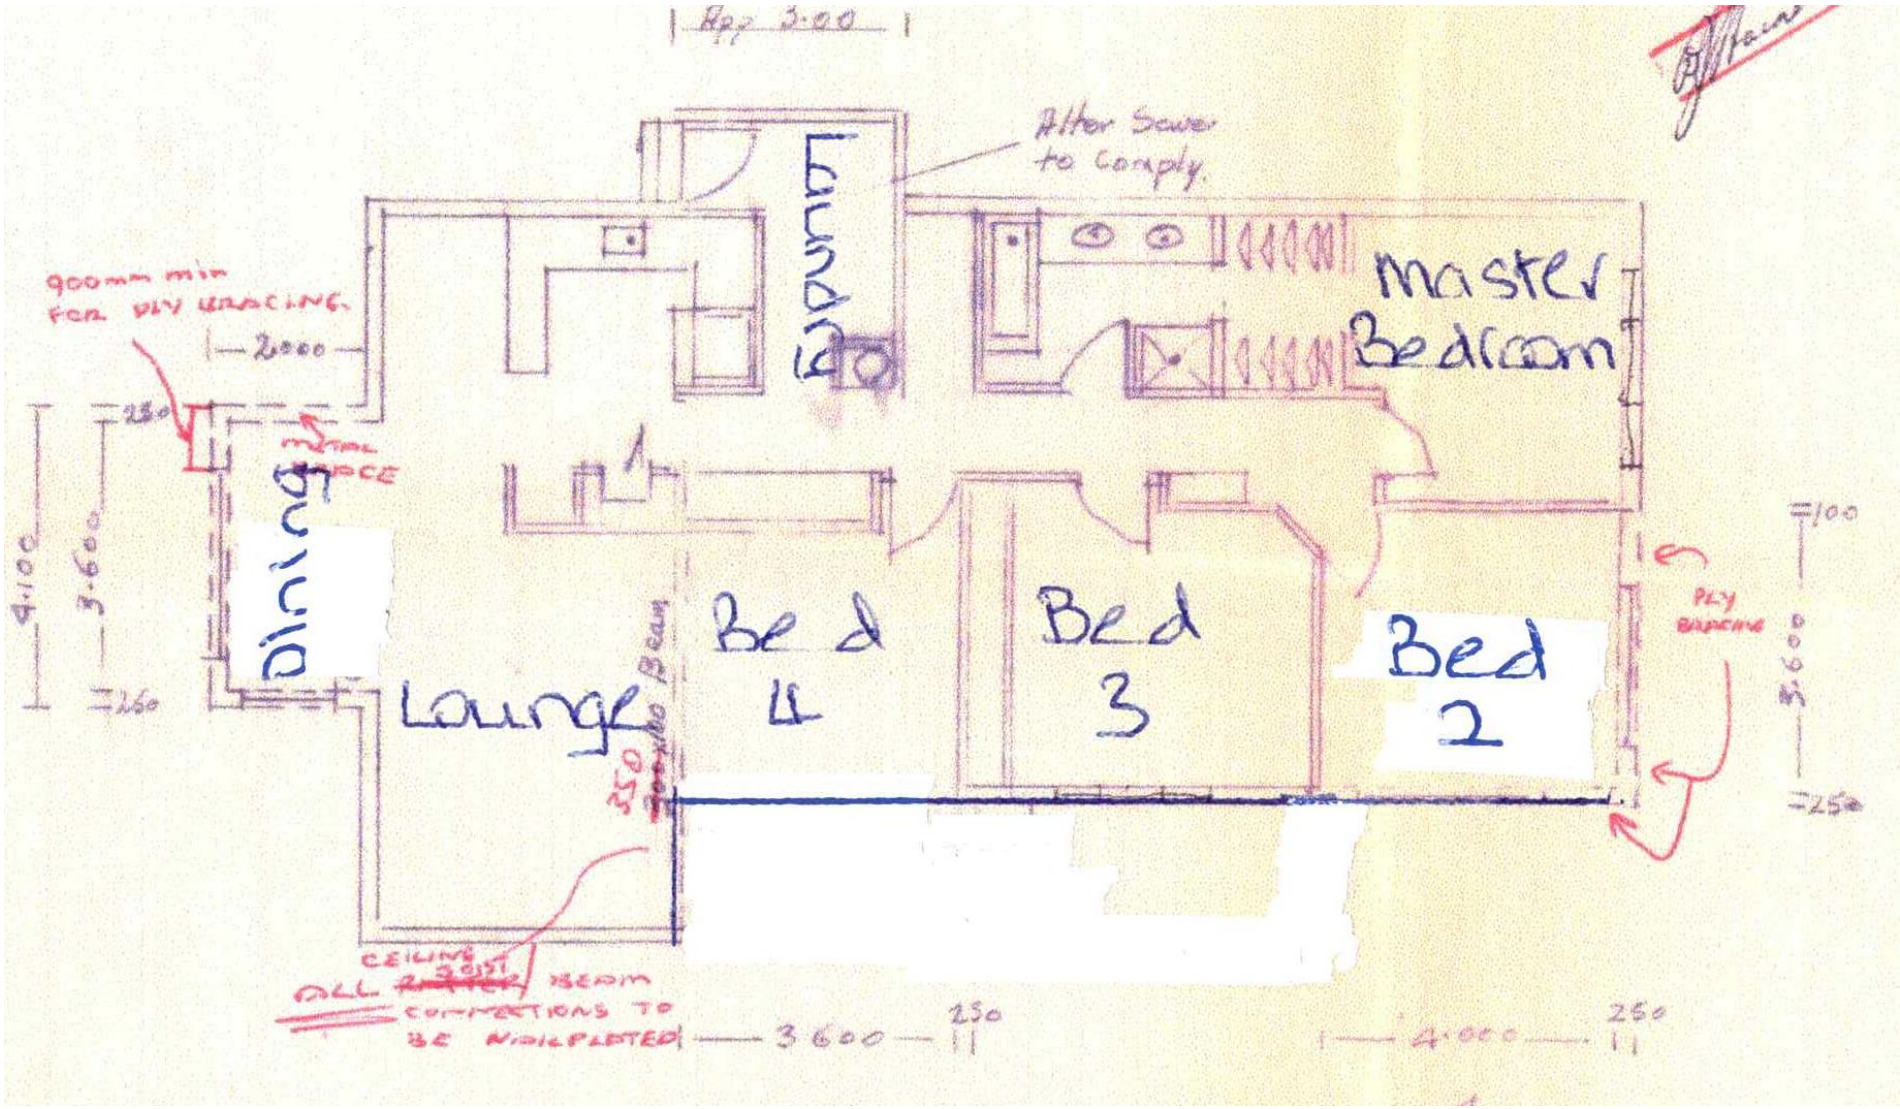
App 3.00
Alter Sewer to Comply.
Laundry
Master Bedroom
900mm min FOR PLY BRACING.
2000
250
METAL BRACE
Dining
4.100
3.600
260
Lounge
Bed 4
Bed 3
Bed 2
350
300x100 Beam
PLY BRACING
100
3.600
250
CEILING JOIST
ALL BEAM CONNECTIONS TO BE NAILPLATED
3600
250
4.000
250